ELEVATION KEY

	CLEAR GLAZING
	SPANDREL GLAZING
EJ	EXPANSION JOINT
CJ	CONTROL JOINT
IJ	BUILDING ISOLATION JOINT

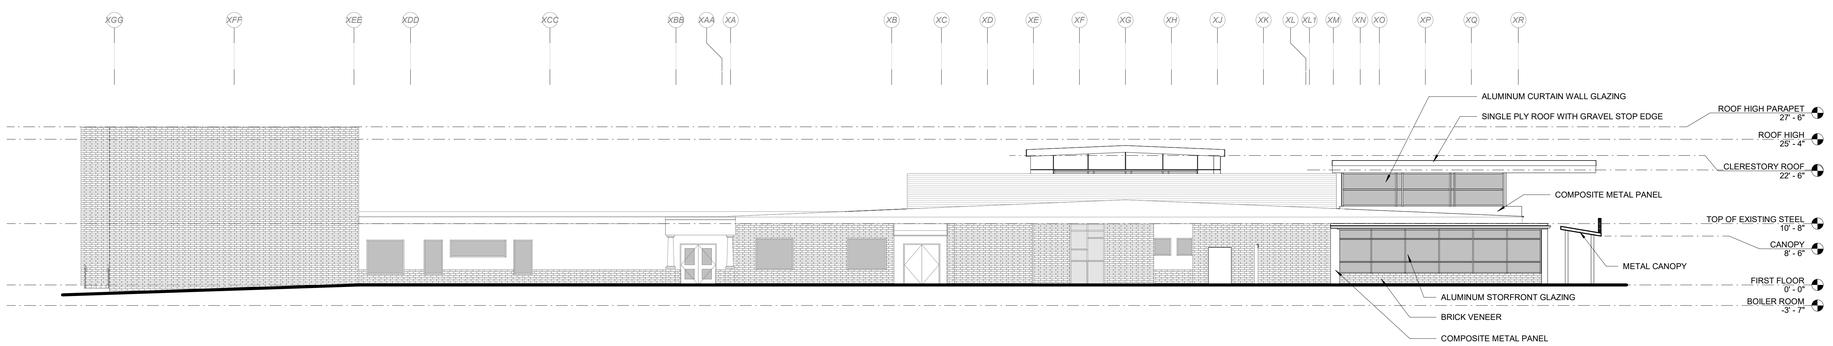

2 COMPOSITE ELEVATION - EAST

A202B SCALE: 3/32" = 1'-0"

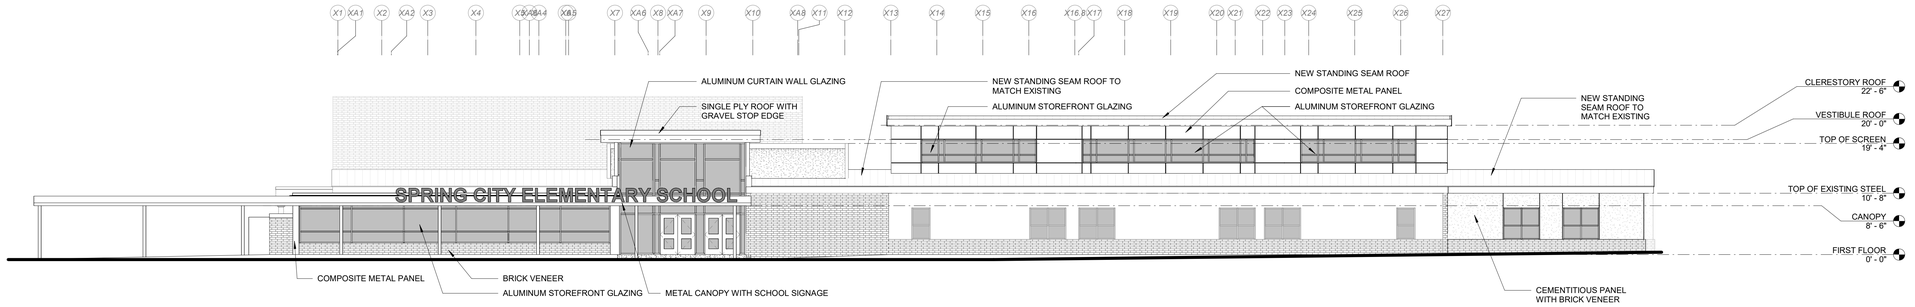

1 COMPOSITE ELEVATION - NORTH

A202B SCALE: 3/32" = 1'-0"

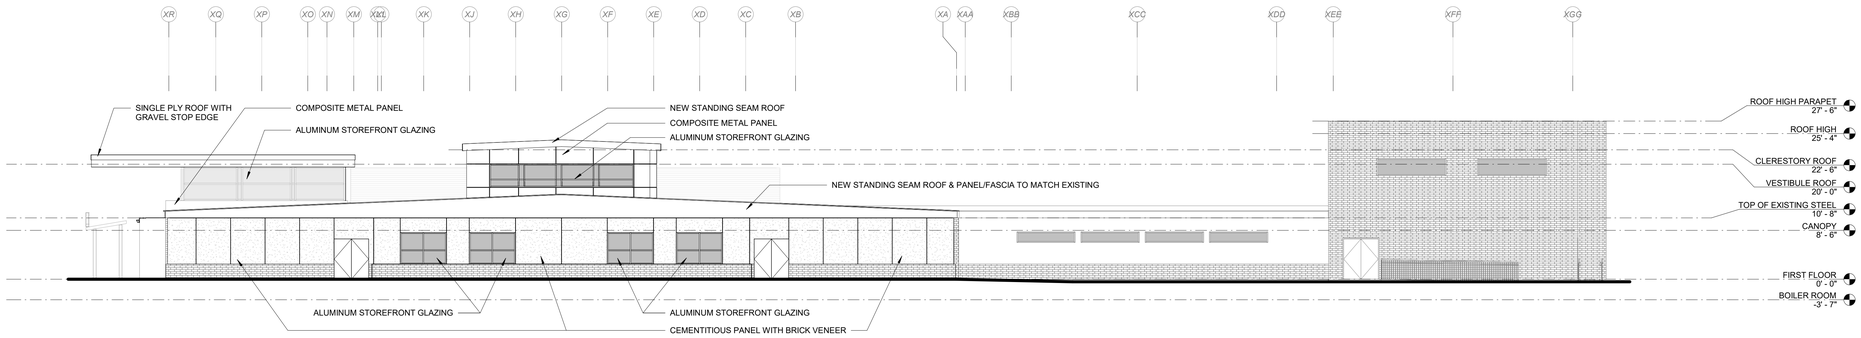

3 COMPOSITE ELEVATION - WEST

A202B SCALE: 3/32" = 1'-0"

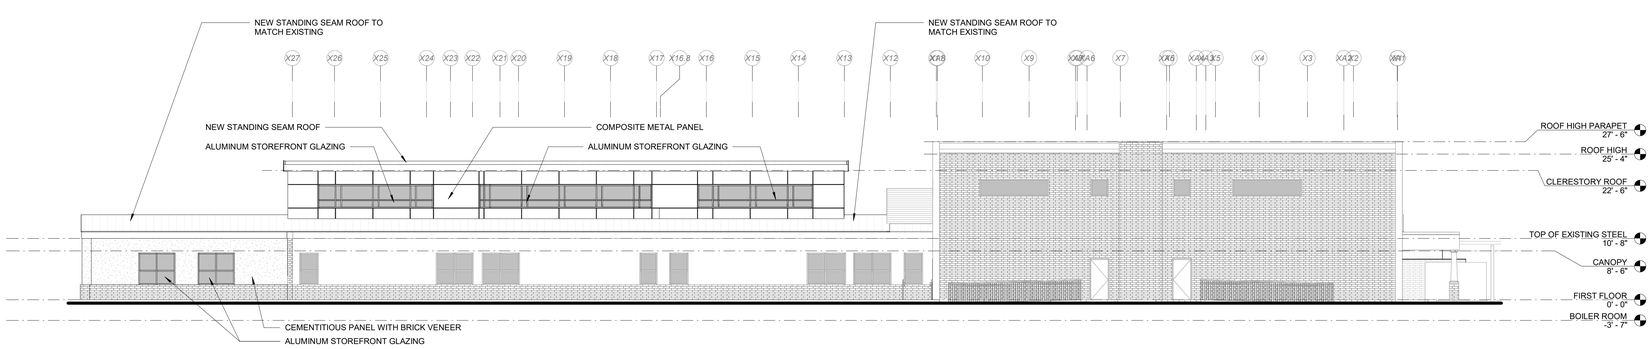

4 COMPOSITE ELEVATION - SOUTH

A202B SCALE: 3/32" = 1'-0"

True N Project

0' 2' 4' 8' 16' 24'

100% SCHEMATIC DRAWINGS

SCHRADERGROUP
161 Leverington Ave, Suite 105
Philadelphia, PA 19127
p: 215 482 7440
f: 215 482 7441
www.sgarc.com

Program Manager:
ICS
A LEGENCE Company
Duluth, MN | Fargo, ND | Hardin, MT | Minneapolis, MN | Park Rapids, MN | Sauk Rapids, MN | Sioux Falls, SD

Design Team:

Civil Engineering:
CHESTER VALLEY ENGINEERS
112 Moores Rd, Malvern, PA 19355
610-644-4623

MEP Engineering:
CMTA INC.
10411 Meeting St, Prospect, KY 40059
502-326-3085

Structural Engineering
SCHRADER GROUP
153 East King St, Lancaster, PA 17602
717-299-8965

Professional Seal:

Owner:
SPRING-FORD AREA SCHOOL DISTRICT
Spring City Borough Park, 190 S Wall St, Spring City, PA 19475

New Construction of:
SPRING CITY ELEMENTARY HYBRID LEARNING SCHOOL
190 S Wall St
Spring City, PA 19475

ISSUED FOR:

NO.	DESCRIPTION	DATE

DATE: 07/20/2023

SG PROJECT NUMBER: XX-XXX

Key Plan:

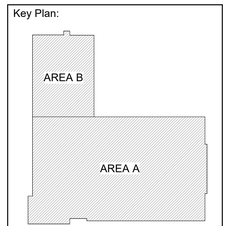

Drawing Title:
COMPOSITE BUILDING ELEVATIONS

Drawing Number:
A202B